Scaftech

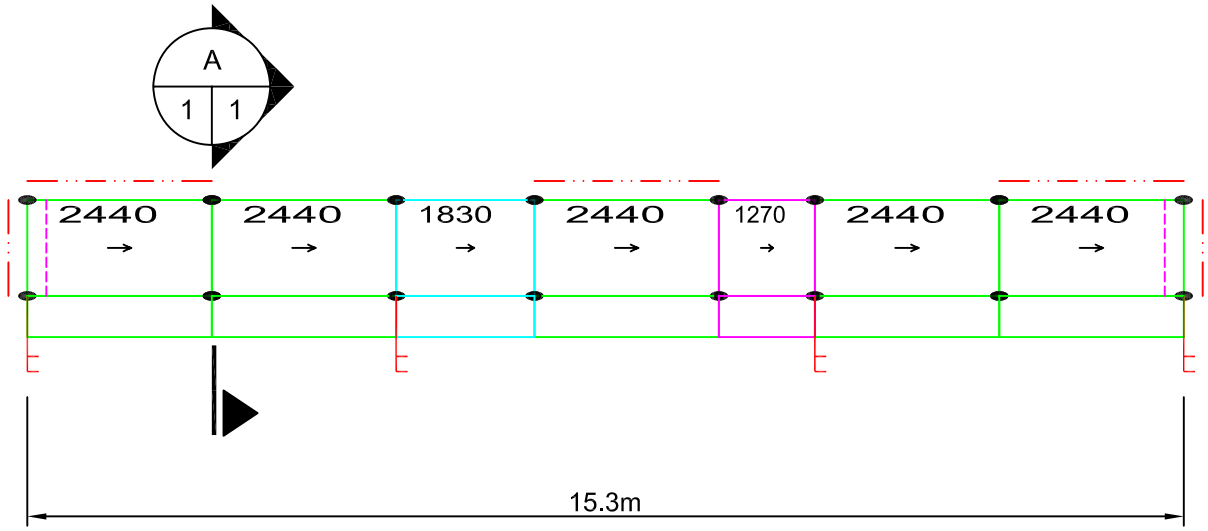

PLAN VIEW

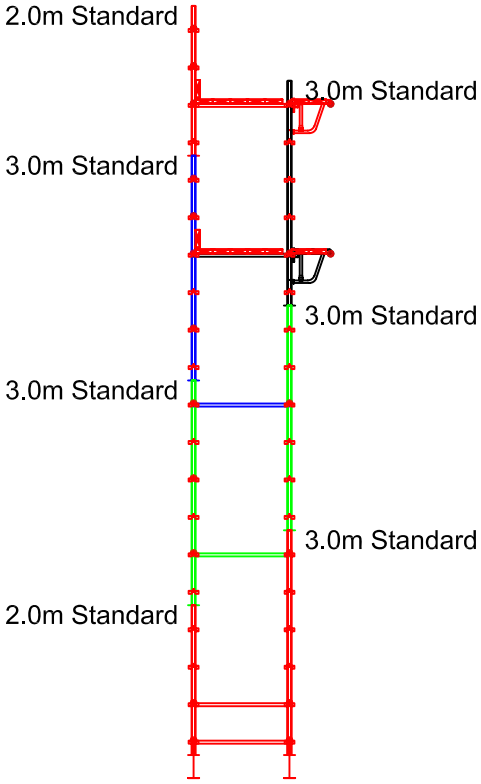

Section A-A

Scale 1:100

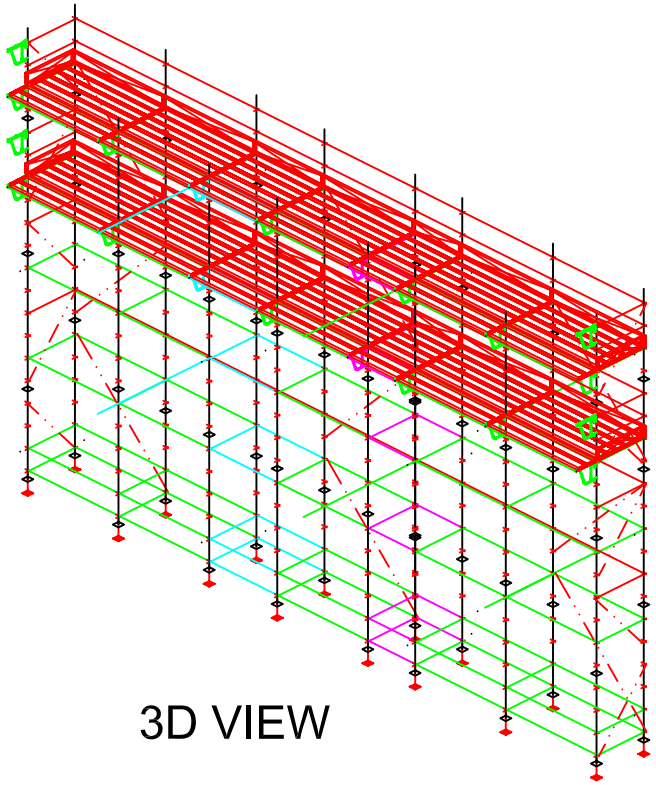

3D VIEW

REVISIONS	CLIENT
	PROJECT
	SIZE: A4 · SCALE · DATE: 06-10-2008 · SHEET: 1 of 1 · DRAWING No
	DRAWN: george